


NOTES

ALTERATIONS

PRINCIPAL DIMENSIONS
 LENGTH, OVERALL 436'-0"
 LENGTH, D.W.L. 400'-0"
 BEAM, MLD. 38'-0"
 DEPTH, MLD. UPPER DK. AT SIDE 37'-0"
 DEPTH, MLD. MAIN DK. AT SIDE 28'-6"

FRAME SPACING
 FR. 1 TO FR. 12 - 24"
 FR. 12 TO FR. 27 - 27"
 FR. 27 TO FR. 166 - 30"
 FR. 166 TO FR. 176 - 24"

NO. PLAN NO. TITLE
REFERENCE PLANS

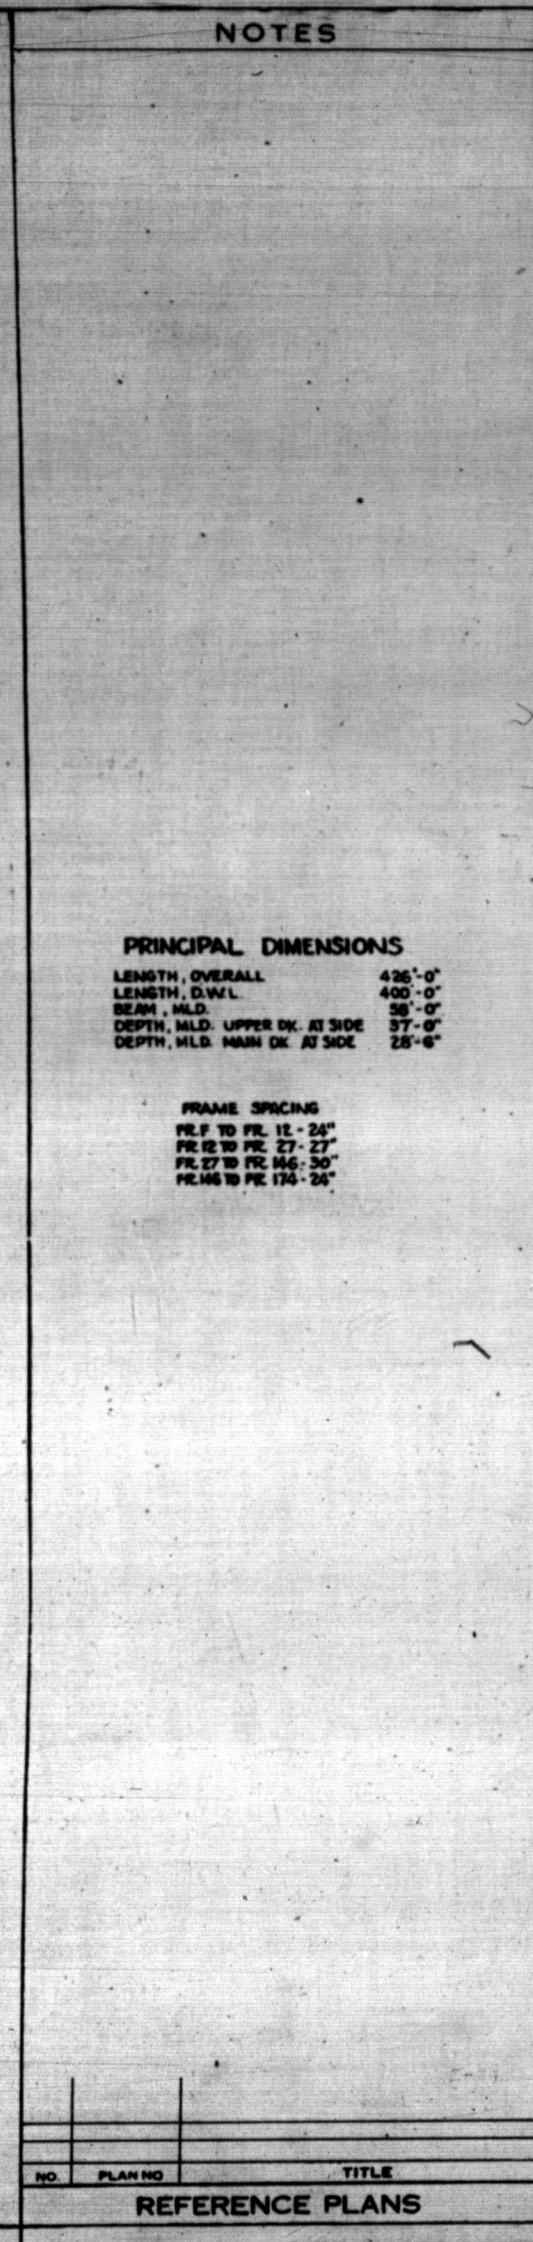

ALTERATIONS

[illegible]

1881	721	APA 88	U.S. PRESSING
1882	722	APA 87	U.S. NIAGARA
1879	749	APA 86	WAT. GENIVA
1878	748	APA 87	U.S. GASCADNE
1877	747	APA 86	U.S. GARARD
1876	746	APA 85	U.S. FILLMORE
1875	745	APA 84	U.S. PERGUS
1874	744	APA 83	U.S. FALLON
1873	743	APA 80	U.S. ELKHART
1872	742	APA 79	U.S. DAVISON
1871	741	APA 78	WAS. CULLMAN
1870	740	APA 77	U.S. CHITTENDEN
1869	739	APA 76	U.S. CRENSHAW
1868	738	APA 75	U.S. CORTLAND
1867	737	APA 74	U.S. COLUSA
1866	736	APA 73	U.S. CLEBURNE
1865	735	APA 72	U.S. CLARENDON
1864	734	APA 71	U.S. CATRON
1863	733	APA 70	U.S. CARTERET
1862	732	APA 69	U.S. CARLISLE
1861	731	APA 68	U.S. BUTTE
1860	730	APA 67	U.S. BURLISON
1859	729	APA 66	U.S. BRULE
1858	728	APA 65	U.S. BRUSSE
1857	727	APA 64	U.S. BRACKEN
1856	726	APA 63	U.S. BLADEN
1855	725	APA 62	U.S. BERGEN
1854	724	APA 61	U.S. BARRON
1853	723	APA 60	U.S. BANNER
1852	722	APA 59	U.S. AUBURN
1851	721	APA 58	U.S. APPLING
1850	720	APA 57	U.S. GILLIAM
USMC	BLDG	USMC	NAME

LENGTH, OVERALL	426'-0"
LENGTH, D.W.L.	400'-0"
BEAM, MLD.	58'-0"
DEPTH, MLD. UPPER DK. AT SIDE	57'-0"
DEPTH, MLD. MAIN DK. AT SIDE	28'-6"

FRAME SPACING
 FR 1 TO FR 12 - 24"
 FR 12 TO FR 27 - 27"
 FR 27 TO FR 146 - 30"
 FR 146 TO FR 174 - 24"

COMBAT LOADED TRANSPORT
DESIGN S4-SE2-8DI
UNITED STATES MARITIME COMMISSION
WEST COAST REGIONAL OFFICE
OAKLAND, CALIFORNIA

BODY PLAN

P. L. JOSLYN
M. J. RYAN

MARINE ENGINEERS
149 NEW MONTGOMERY ST.

PLAN NO.	BDI-S 50I - I	ALT.
----------	---------------	------

DRAWN BY L. NORGARD SCALE $\frac{1}{2}'' = 1'-0''$

TRACED BY CAF DATE DEC. 3, 1943

CHECKER *J. Adams* SUPERVISOR *W. J. R.*
APPROVED *OMMS* APPROVED

APPROVALS

USMC U.S. MARITIME COMMISSION

ABS _____ APPROVED _____

USCG

U.S.M.C. PLAN NUMBER

U. S. M. C. PLAN NUMBER	
1250.6 E-0-1	ALT

1850-93-0-1 REV.

HULL PLAN

BUREAU OF SHIPS PLAN NUMI



APA57-S 501 - 437010 ALT.


C.S.C. HULLS 720-751 INC.

S 501-1

CONSOLIDATED STEEL CORP. LTD.
APPROVED FOR CONSTRUCTION
BY *[Signature]* DATE DEC 23 1943
CHARGE LABOR TO ITEM NO. _____
AND TO HALL NO. 720 TO 751 INCL.

ИДЛЧ 7008 1-1022 - 108-532-42

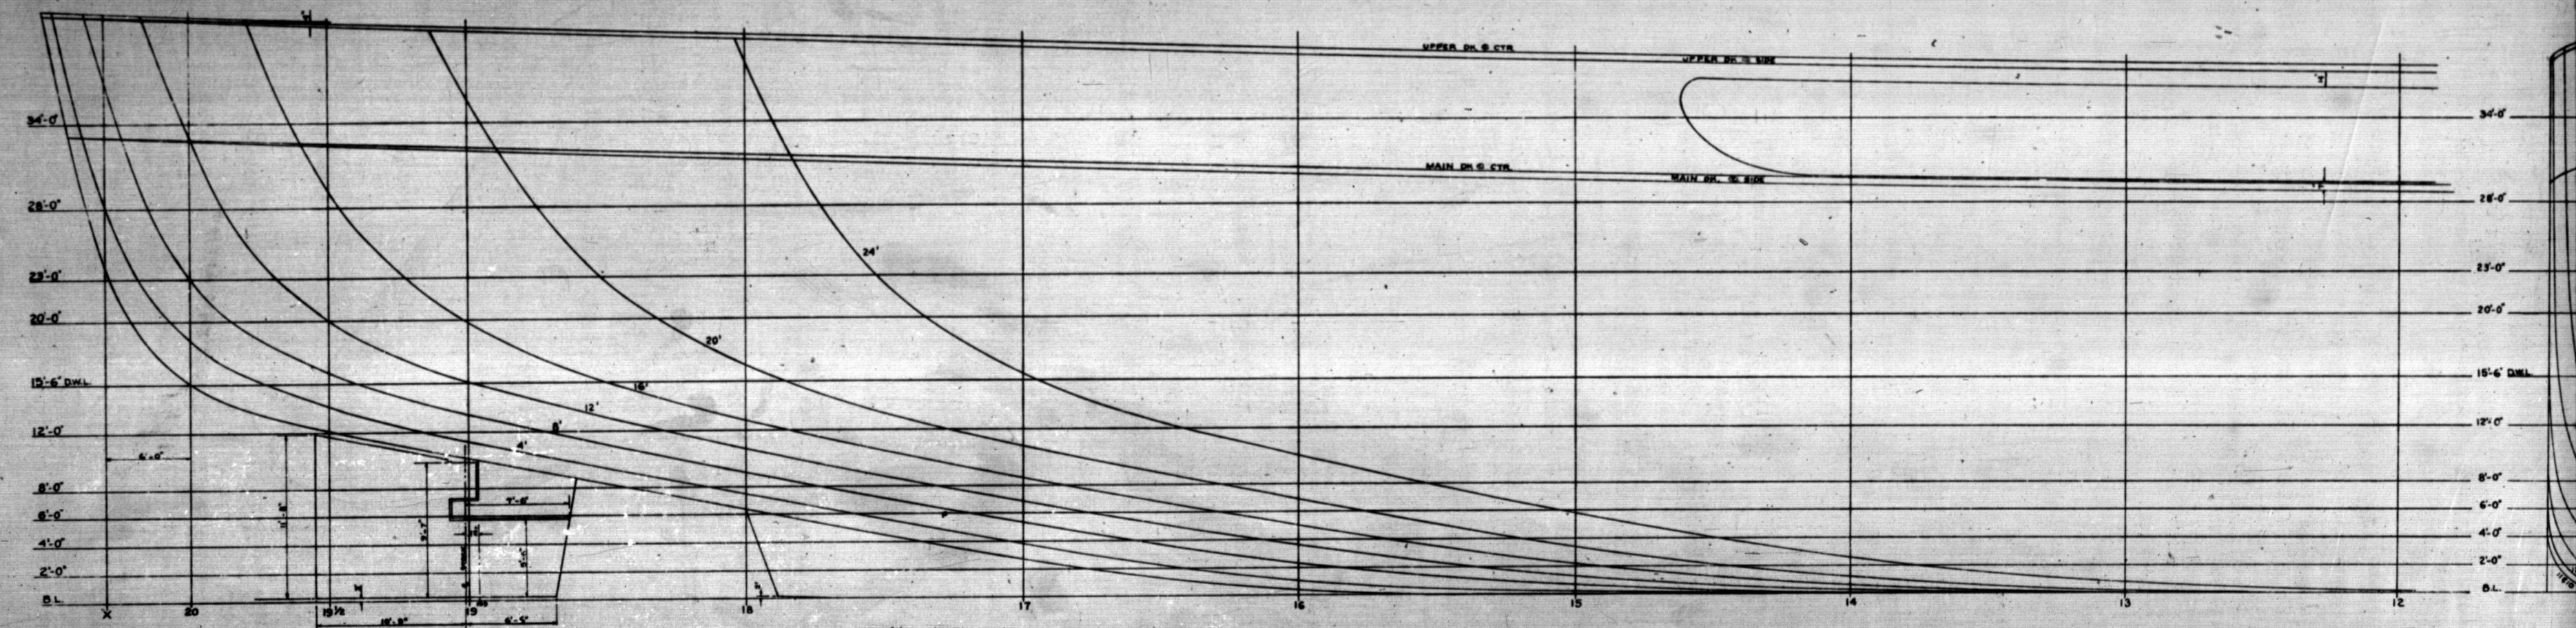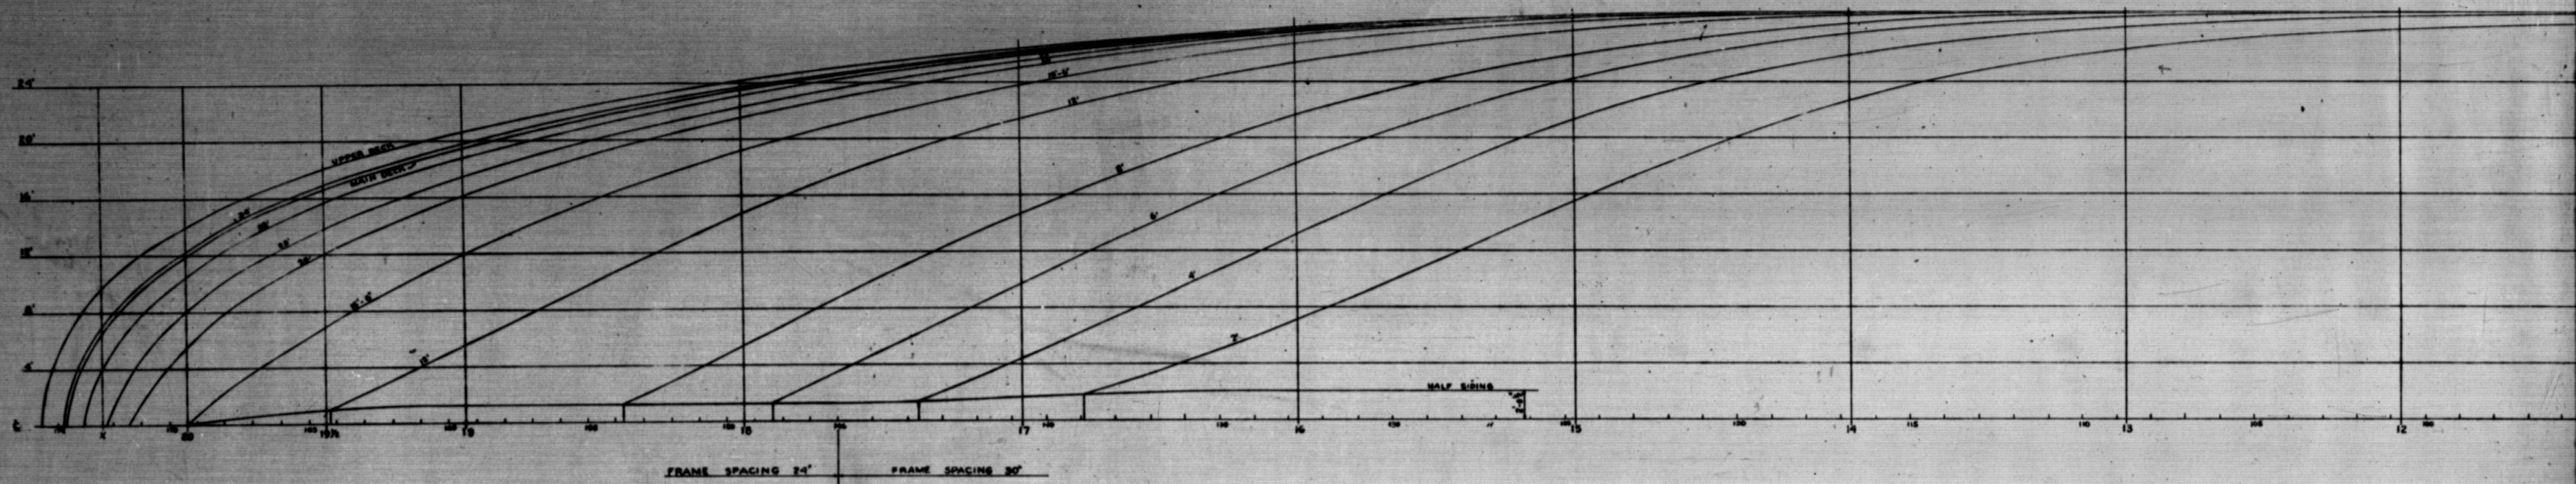

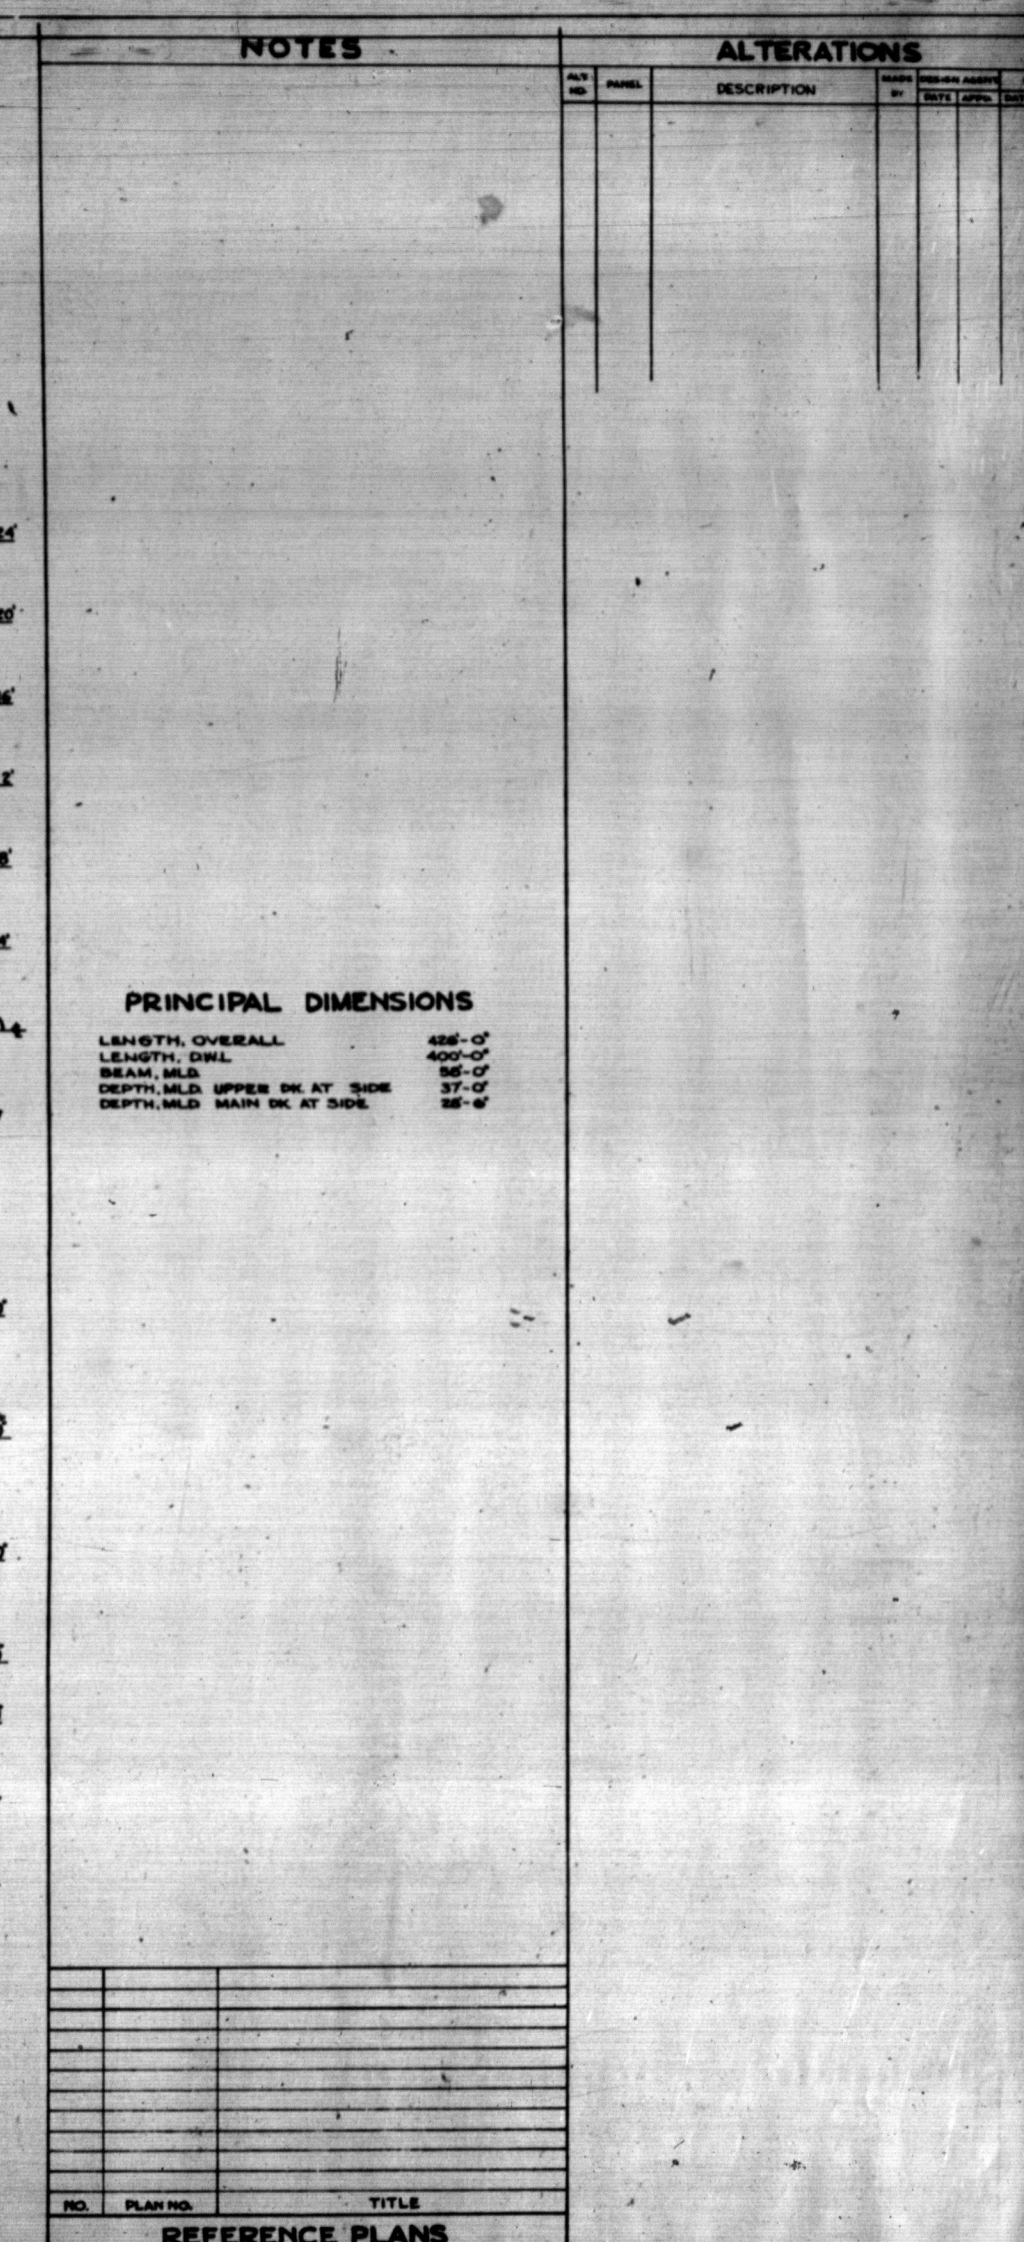[illegible]

